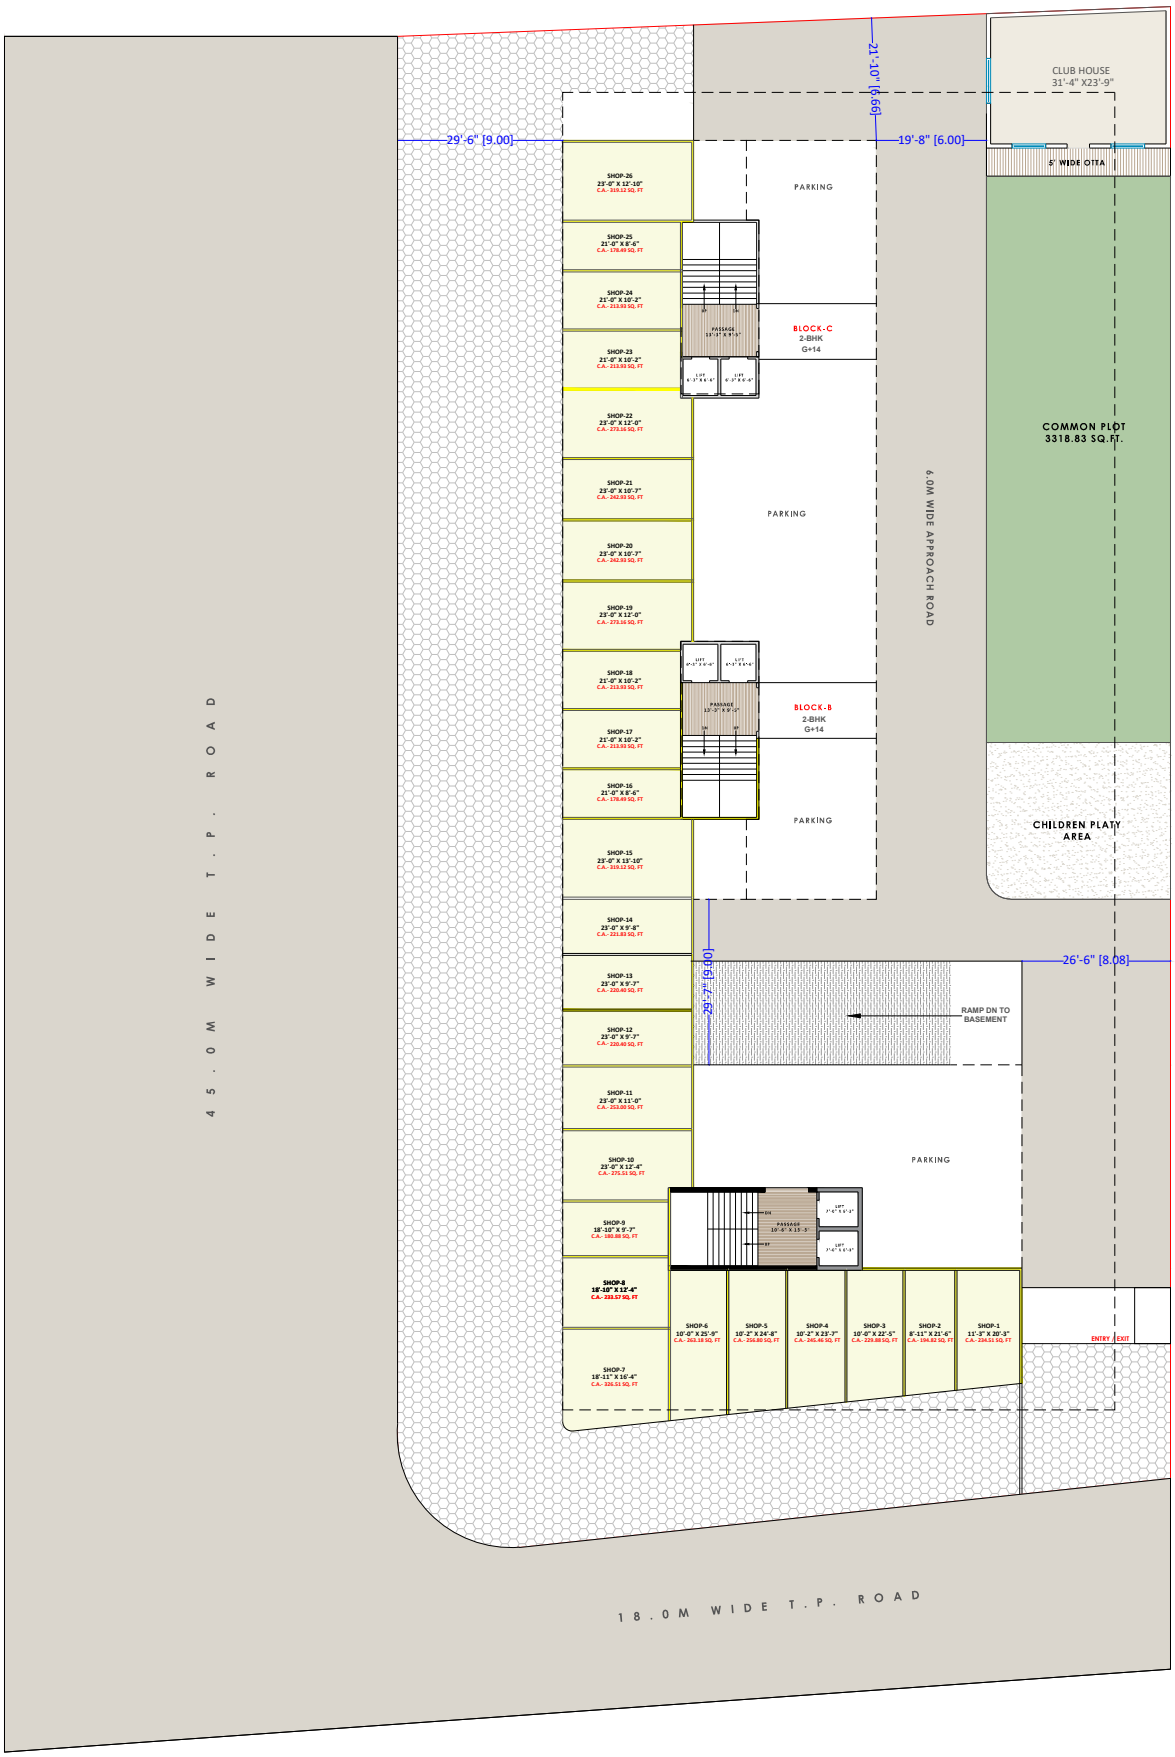

AVSAR ANGAN @ ZADESHWAR

GROUND FLOOR PLAN

This drawing and the design is the property of **ARTH DESIGN STUDIO**. It is merely loaned on the borrower's express agreement that it will not be reproduced, copied, loaned, exhibited nor used except in a limited way and private use as permitted by any written consent given by the lender to the borrower.